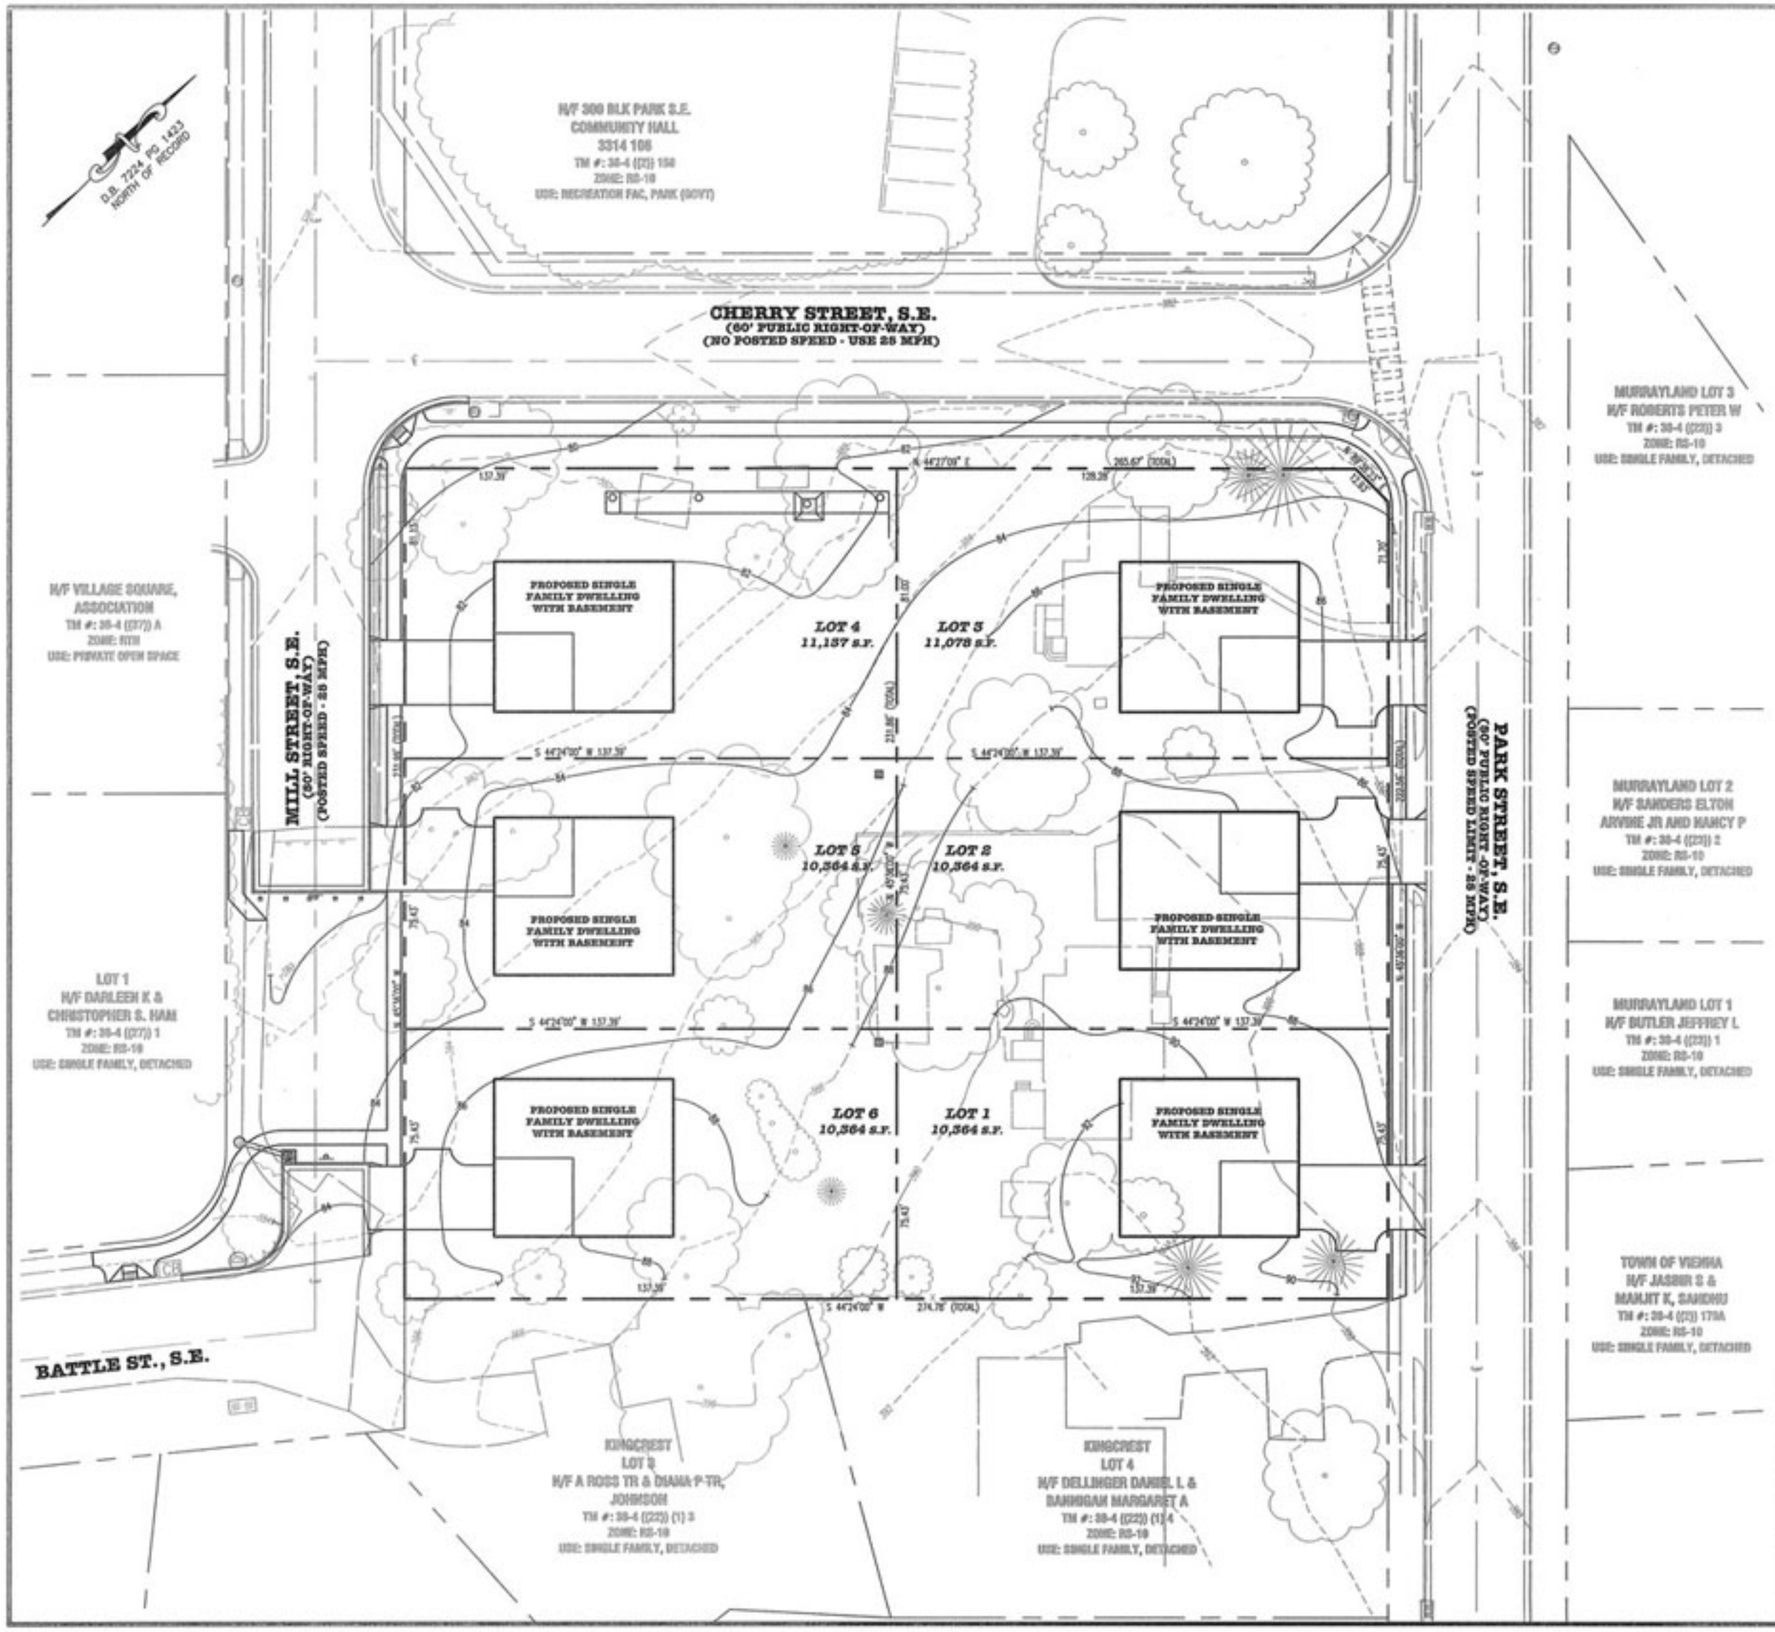

NO.	DESCRIPTION	REV. BY	APPROVED	DATE	DATE	REVISION

REVISION APPROVED BY TOWN OF VIENNA, VIRGINIA

THE SUBMITTING ENGINEER CERTIFIES THAT NO OTHER CHANGES HAVE BEEN MADE ON THE PLAN OR PROFILE EXCEPT THOSE PREVIOUSLY APPROVED

GJB Engineering, Inc.
11781 Lee Jackson Memorial Hwy. Suite 100
Fairfax, Virginia 22033
Phone: 703-591-2900 Fax: 703-818-1071
Internet: www.gjbengineering.com

RENDERING
PARK STREET PROPERTIES

401 & 409 PARK STREET S.E.
TOWN OF VIENNA, VIRGINIA

SCALE: 1=20'
DATE: NOVEMBER 2008
GJB FILE NO.: 957-SD
SHEET: 2 OF 11